



SCHINDLER AWARD
2005/2006
"ACCESS FOR ALL"
PALAIS DE TOKYO
PARIS - FRANCE

0100_...5
JÜRGEN RODE_0100
JOCHEN MAGER_0101
MARKUS GOIKE_0102
HOCHSCHULE FÜR TECHNIK
STUTTGART - GERMANY

SPACE OF MOVEMENT

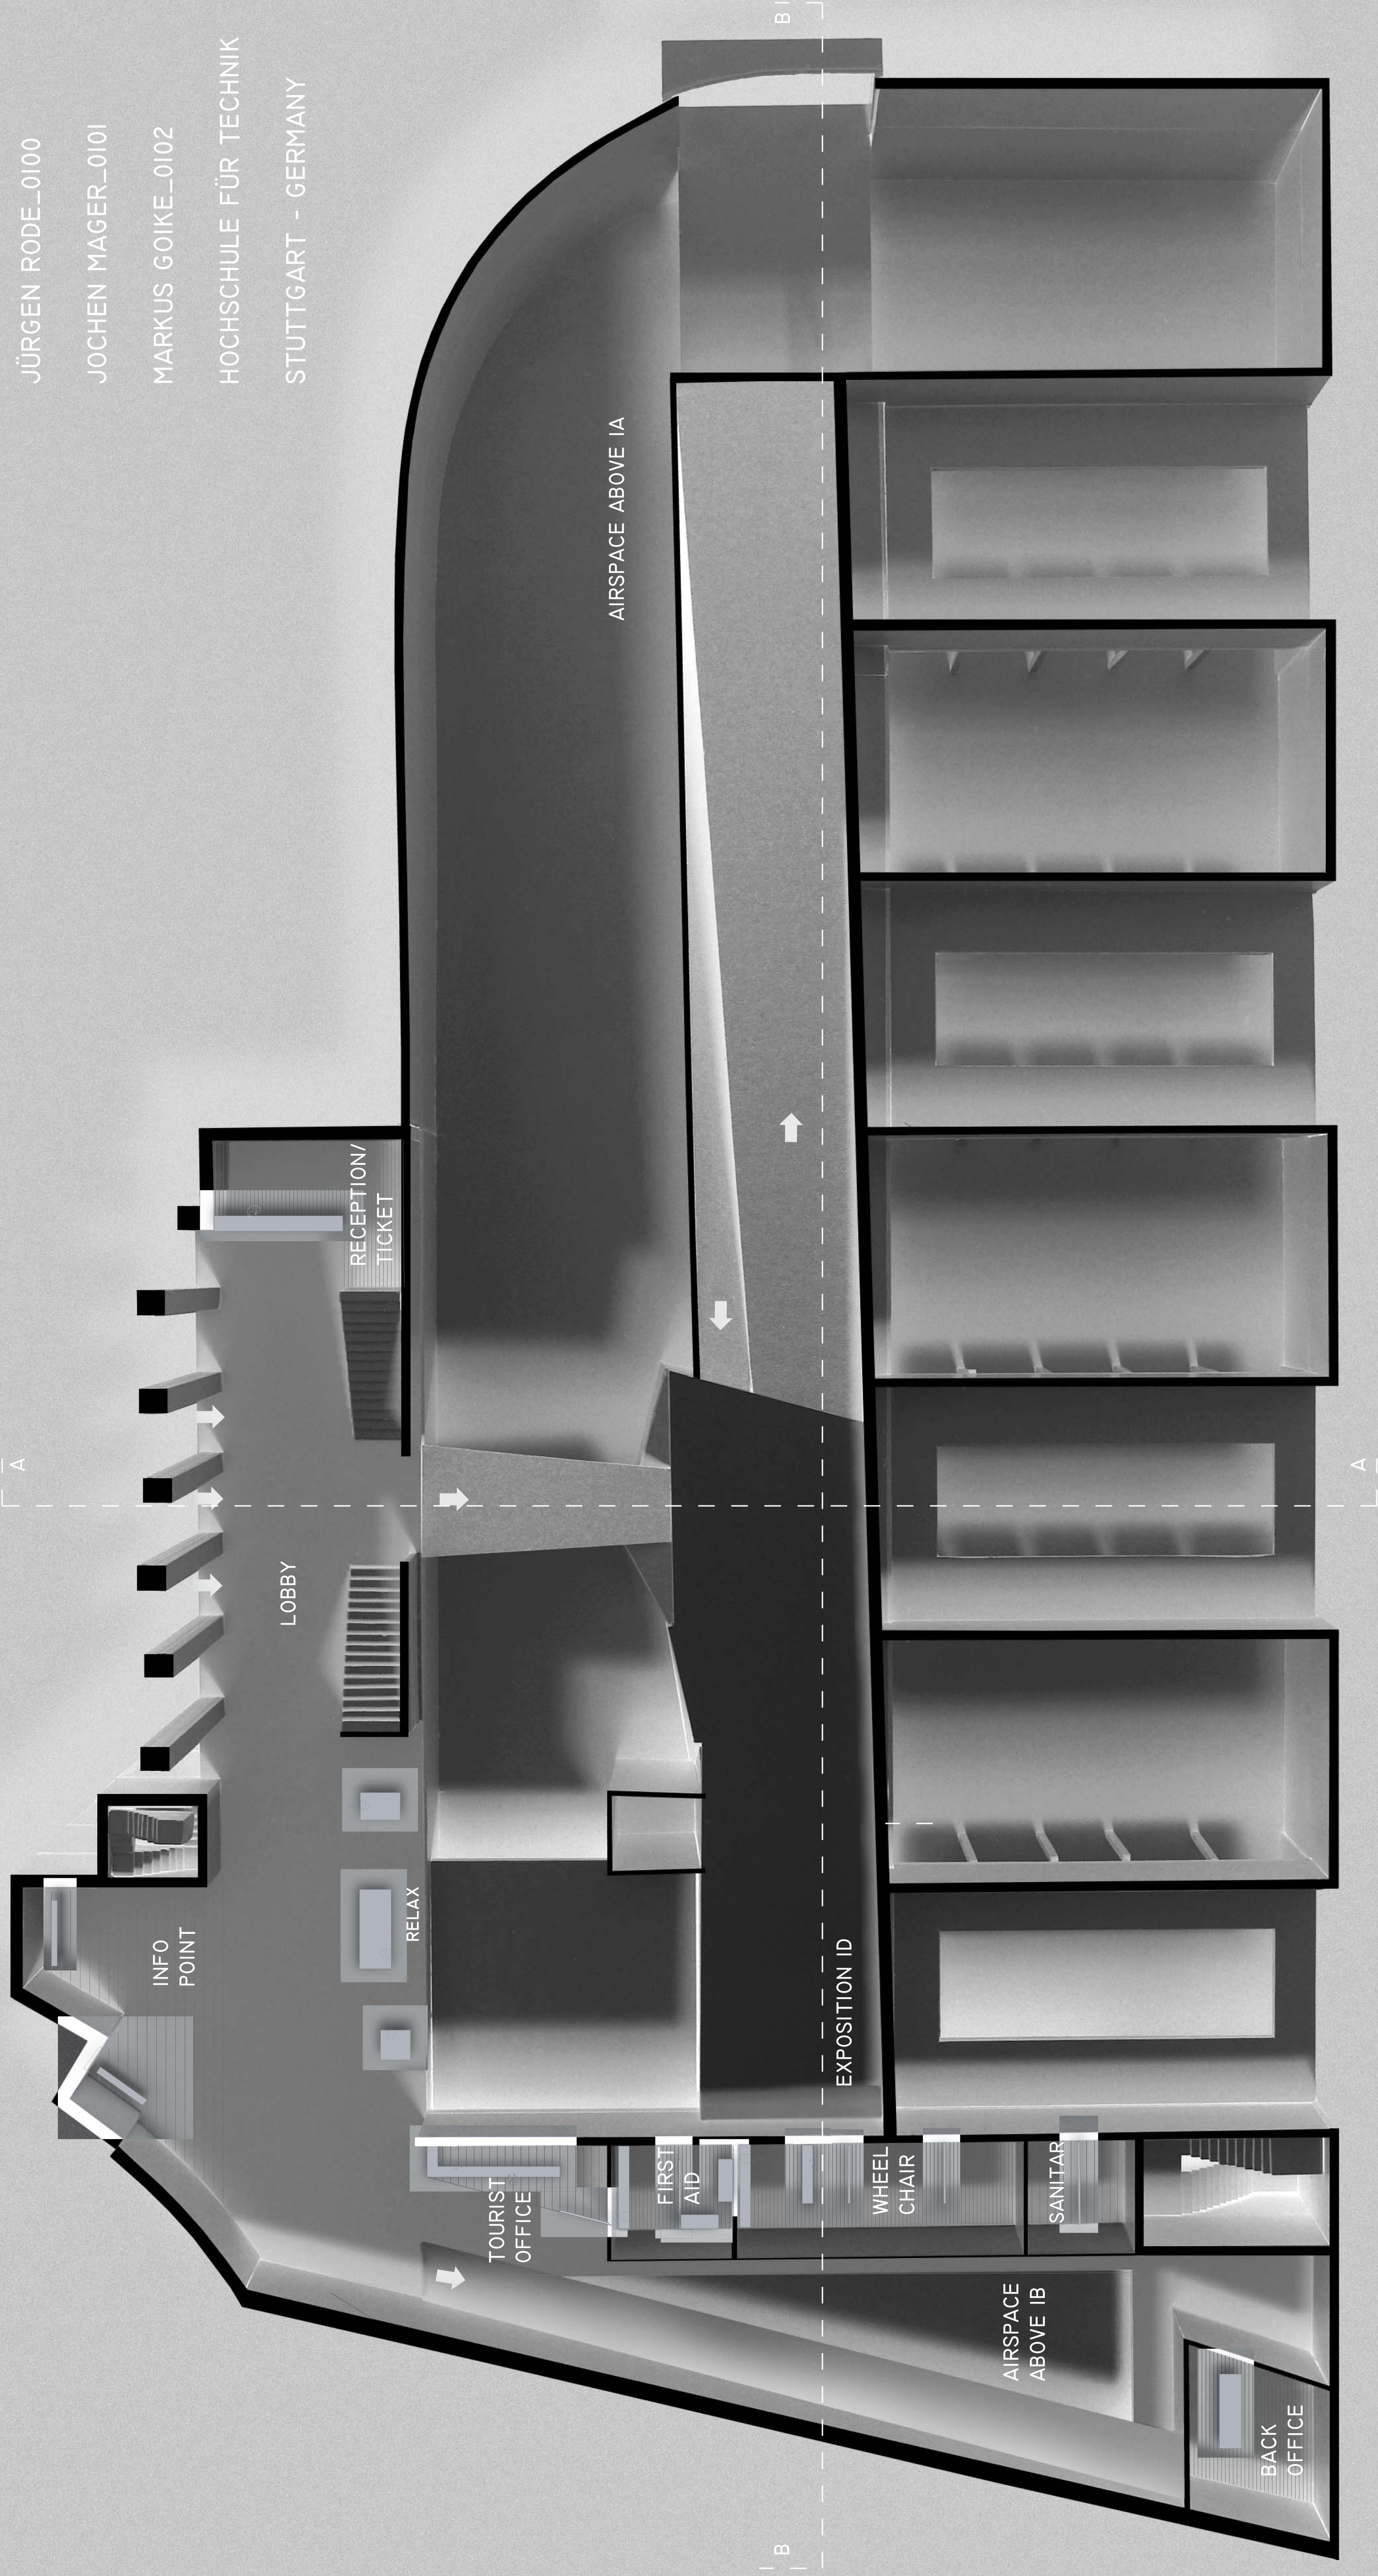

FLOORPLAN IC/D
SCALE 1:200

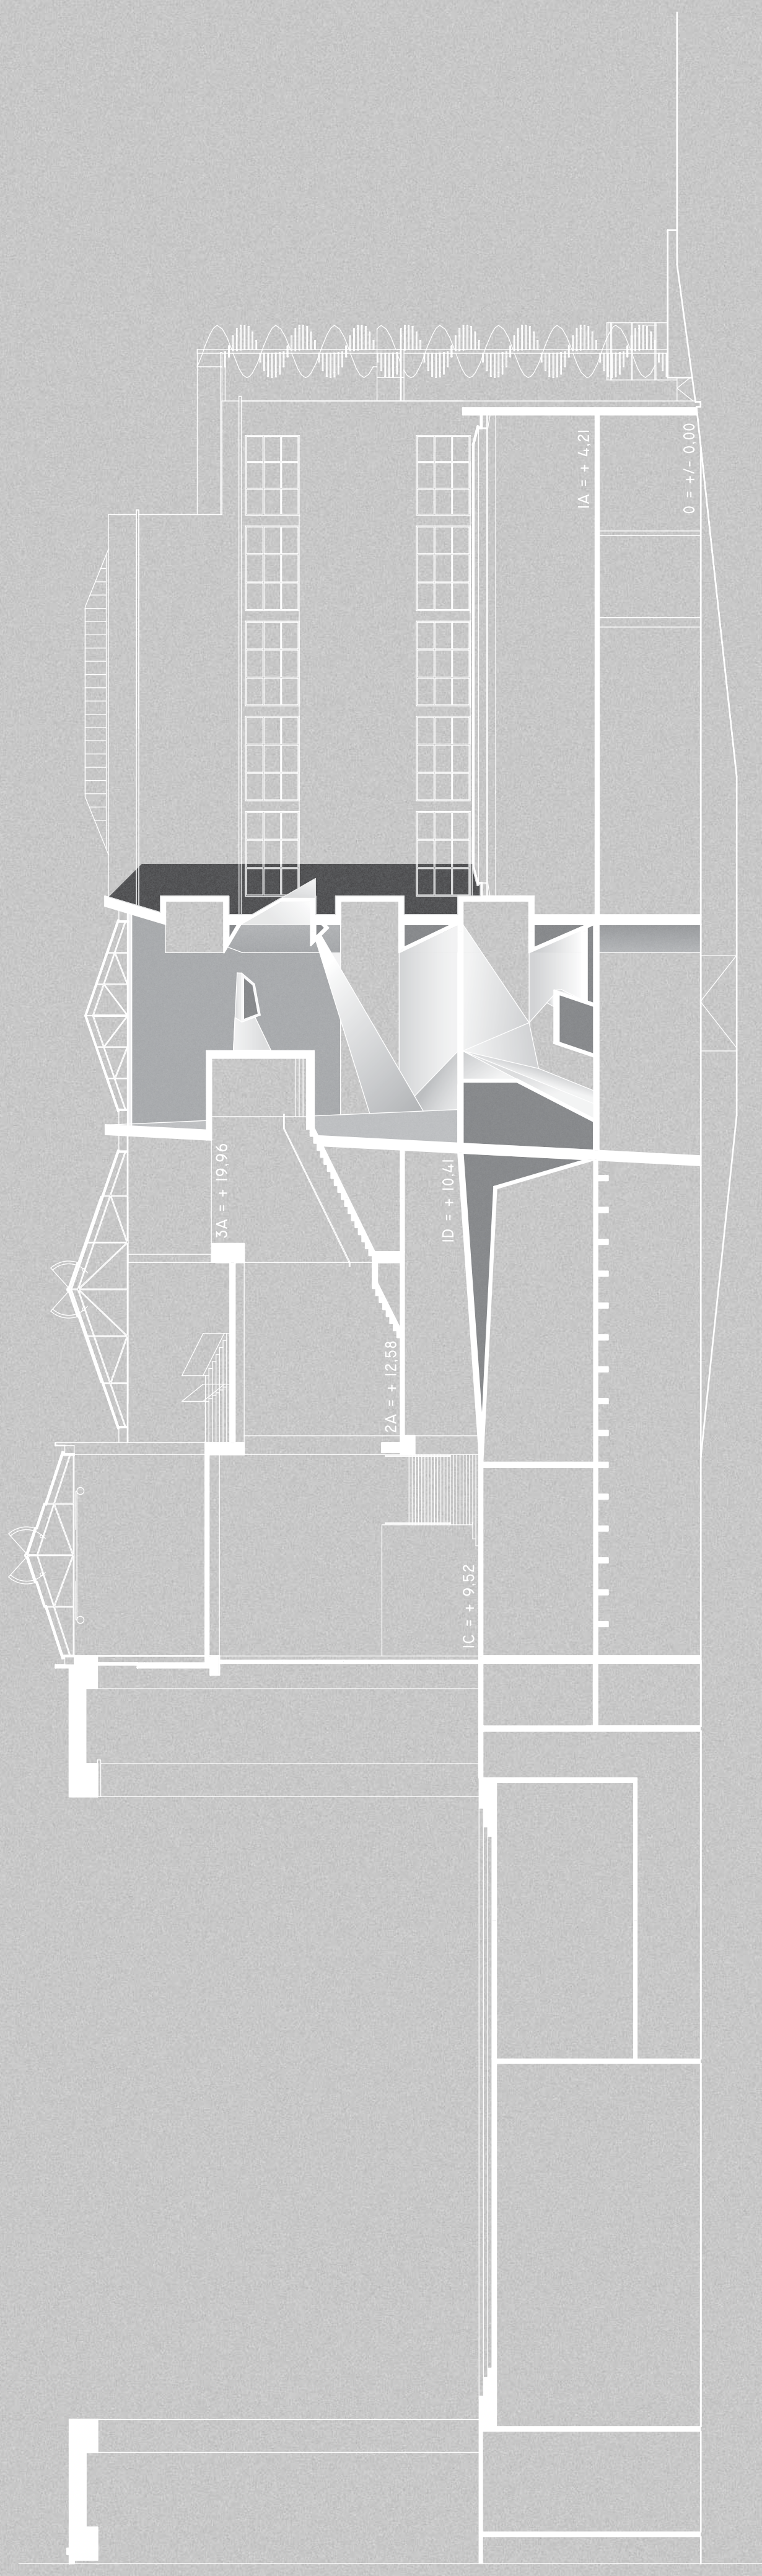

SECTION A-A
SCALE 1:200